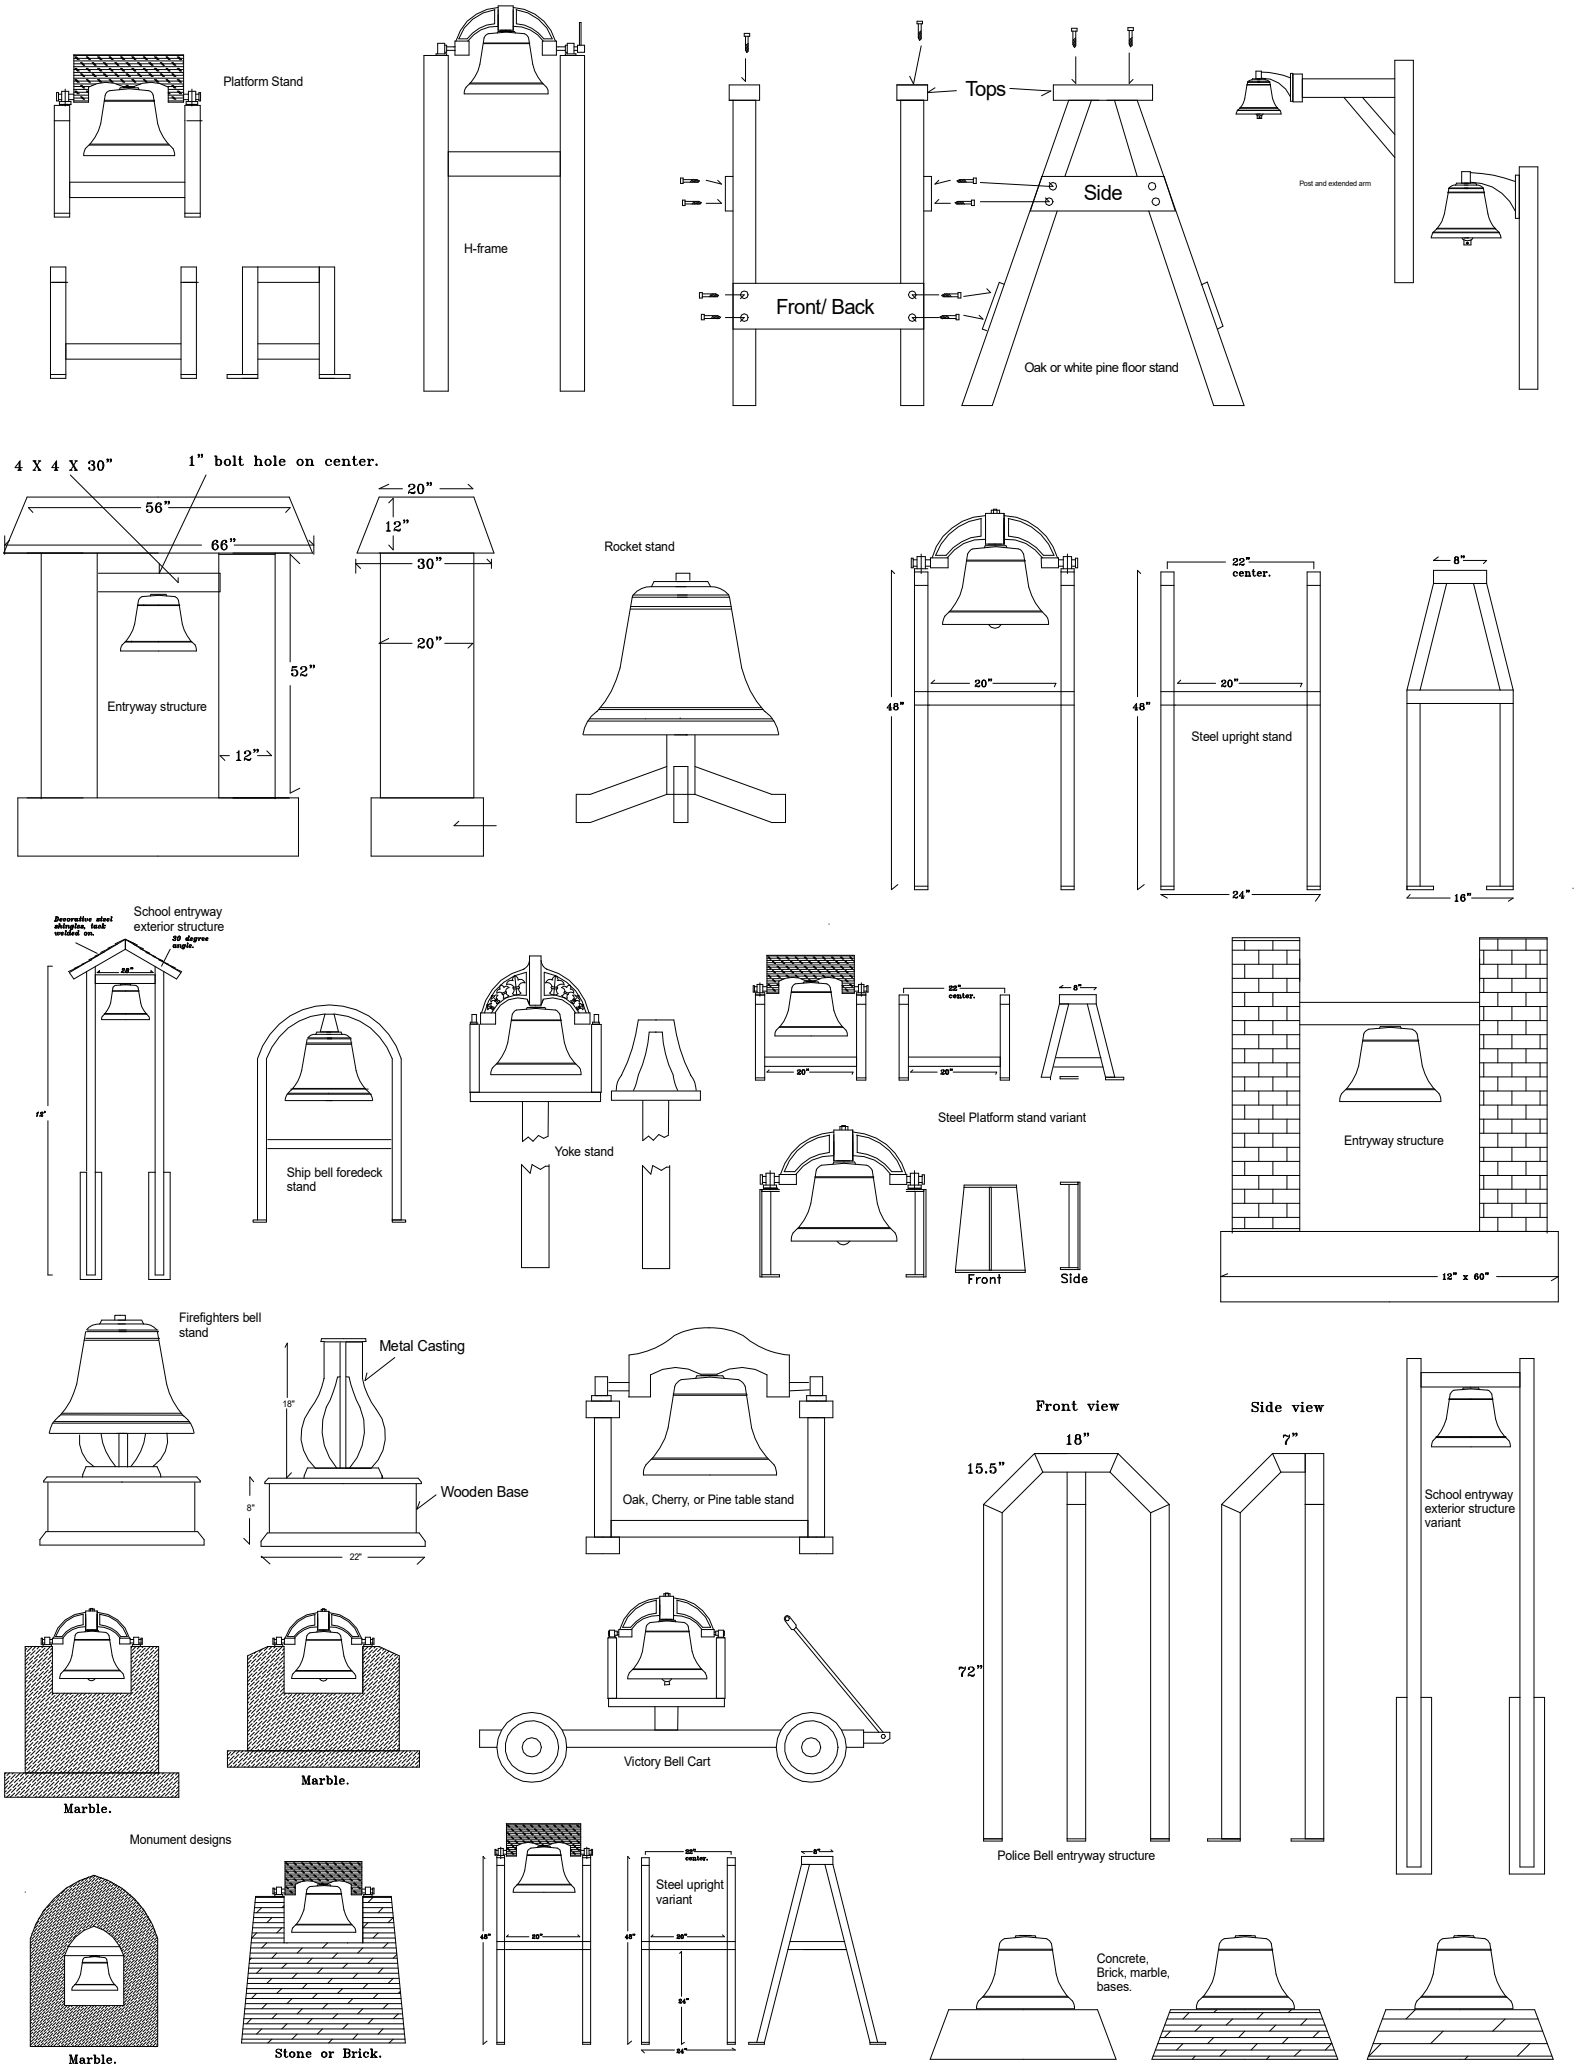
Platform Stand
H-frame
Tops
Side
Front/ Back
Oak or white pine floor stand
Post and extended arm
4 X 4 X 30"
1" bolt hole on center.
56"
66"
52"
12"
Entryway structure
20"
12"
30"
20"
Rocket stand
48"
20"
22" center.
48"
20"
Steel upright stand
24"
8"
16"
School entryway exterior structure
Decorative steel shingles, tack welded on.
30 degree angle.
28"
12"
Ship bell foredeck stand
Yoke stand
22" center.
8"
20"
20"
Steel Platform stand variant
Front
Side
Entryway structure
12" x 60"
Firefighters bell stand
Metal Casting
18"
8"
Wooden Base
22"
Oak, Cherry, or Pine table stand
Front view
18"
15.5"
72"
Side view
7"
School entryway exterior structure variant
Marble.
Marble.
Victory Bell Cart
Monument designs
Marble.
Stone or Brick.
22" center.
8"
48"
20"
48"
20"
Steel upright variant
24"
24"
Police Bell entryway structure
Concrete, Brick, marble, bases.